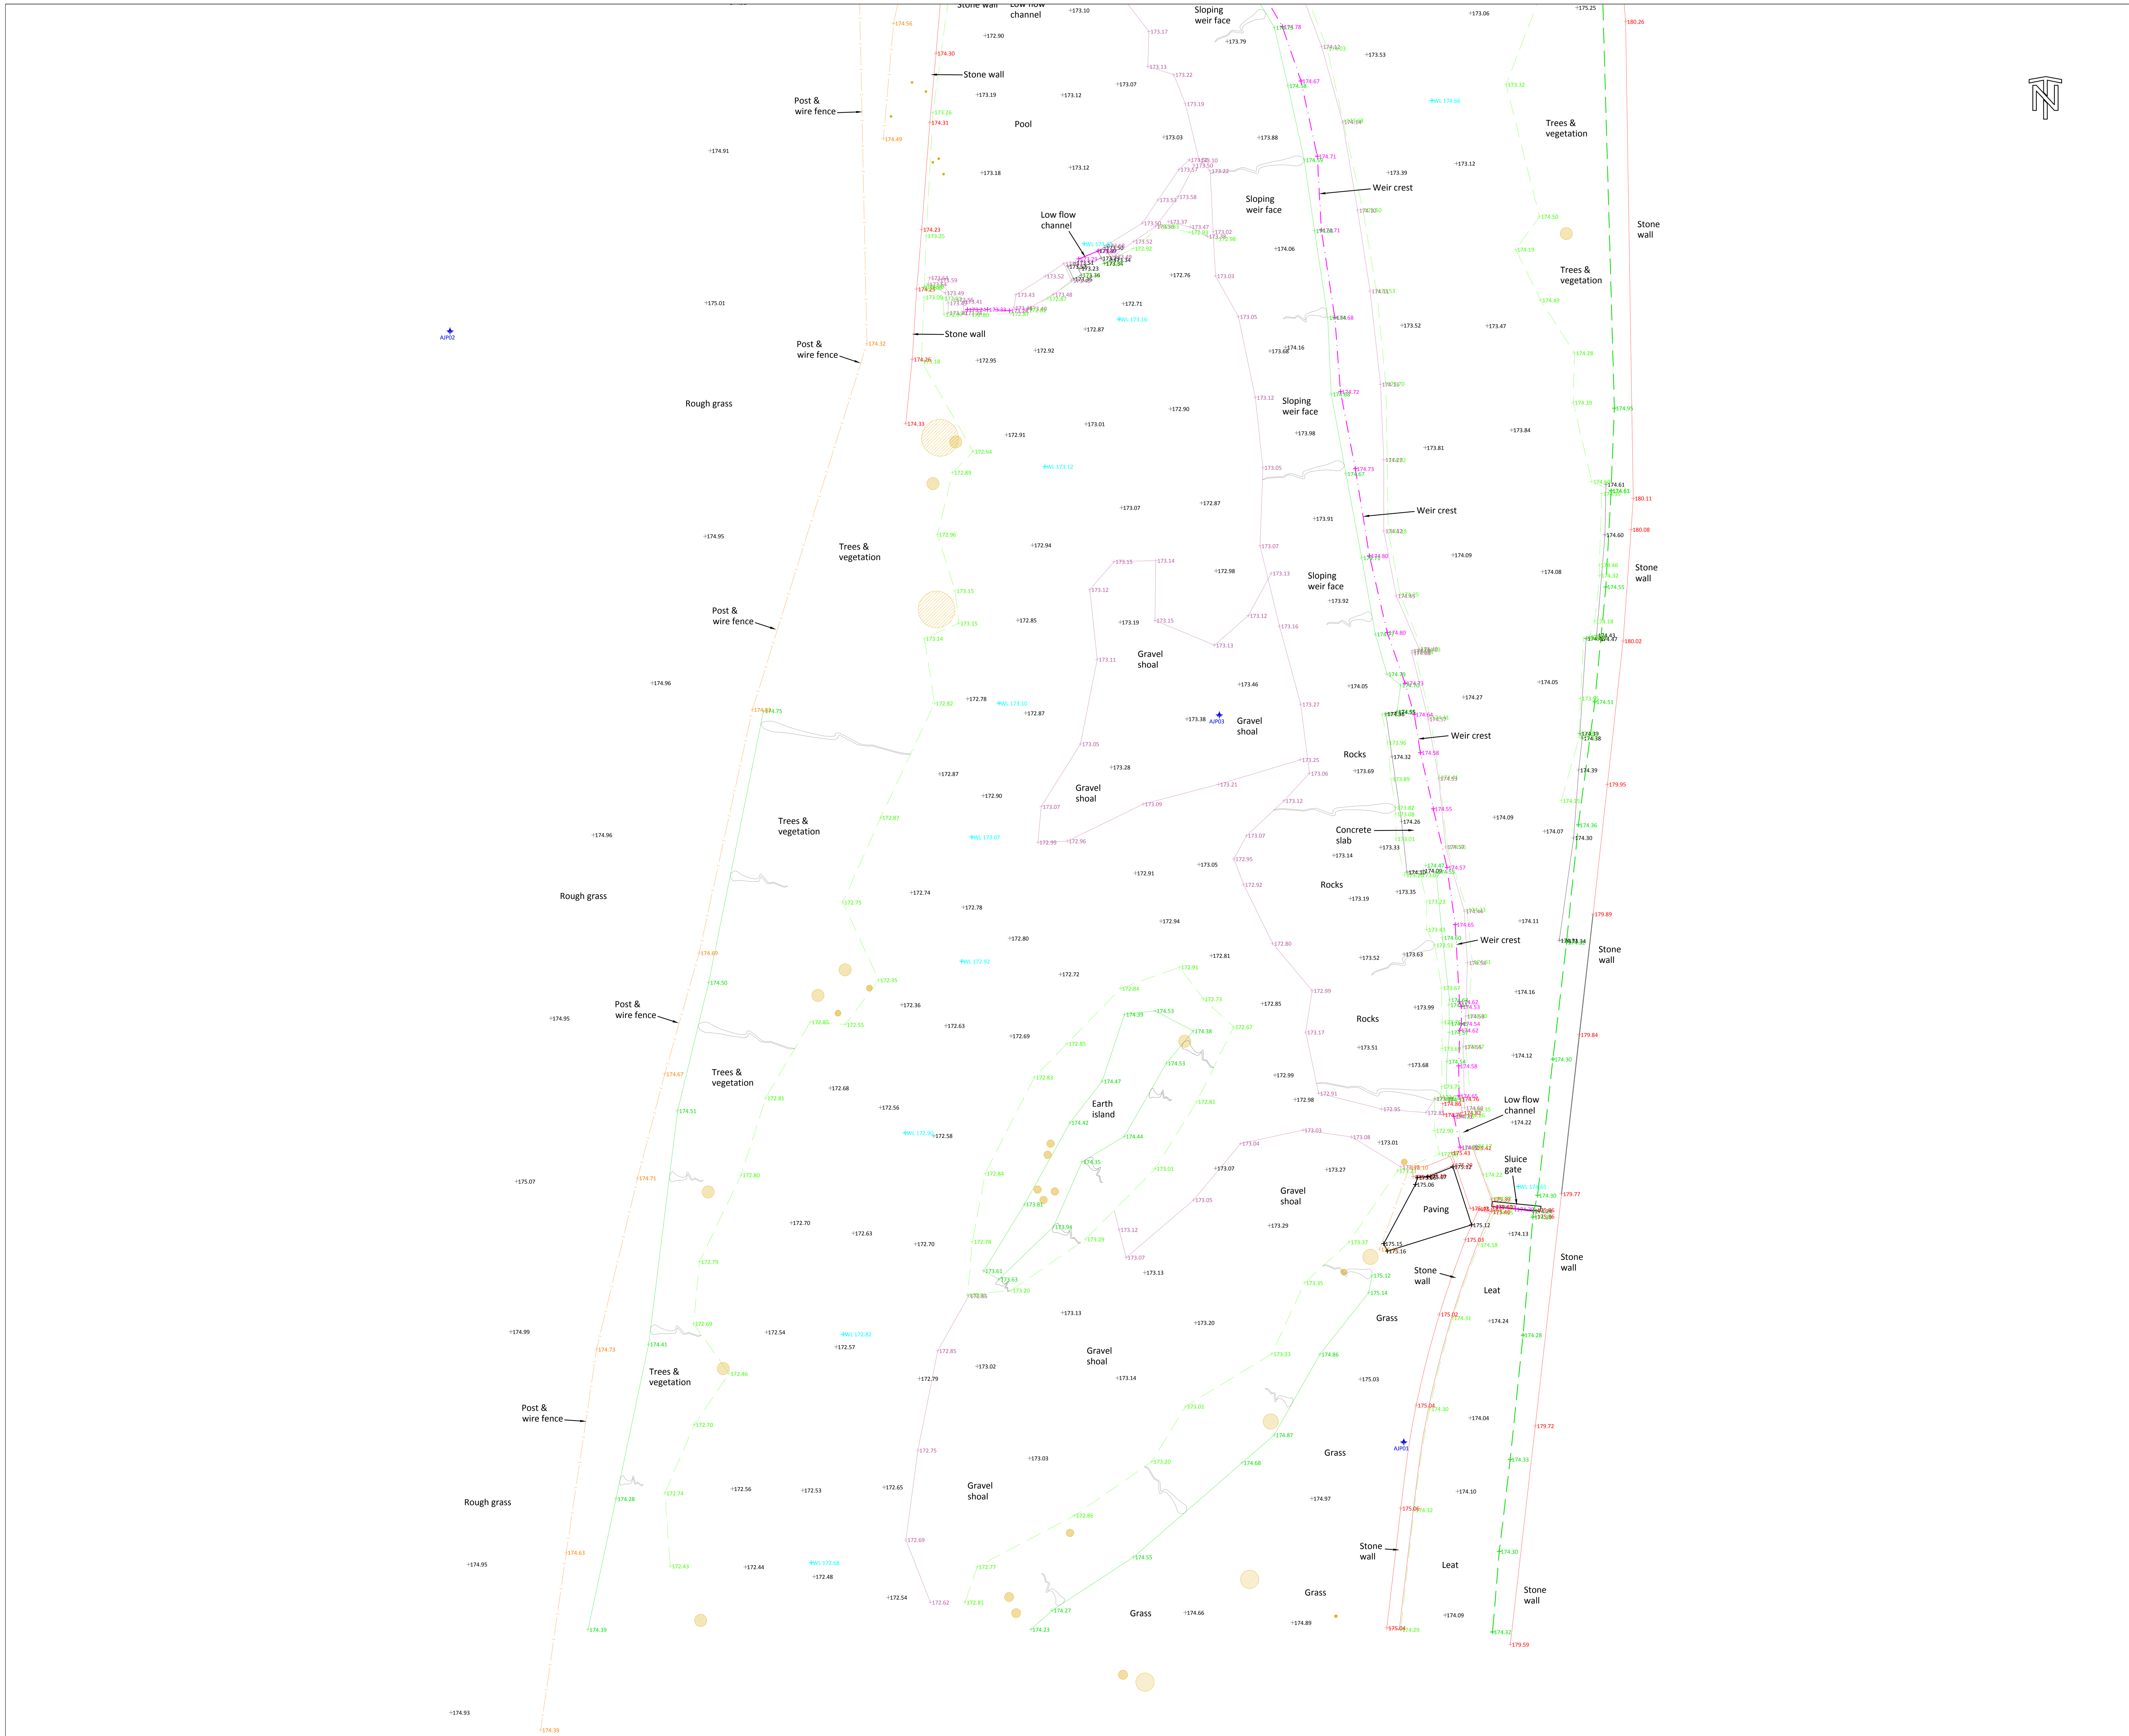

LOCATION PLAN - SCALE 1:5,000

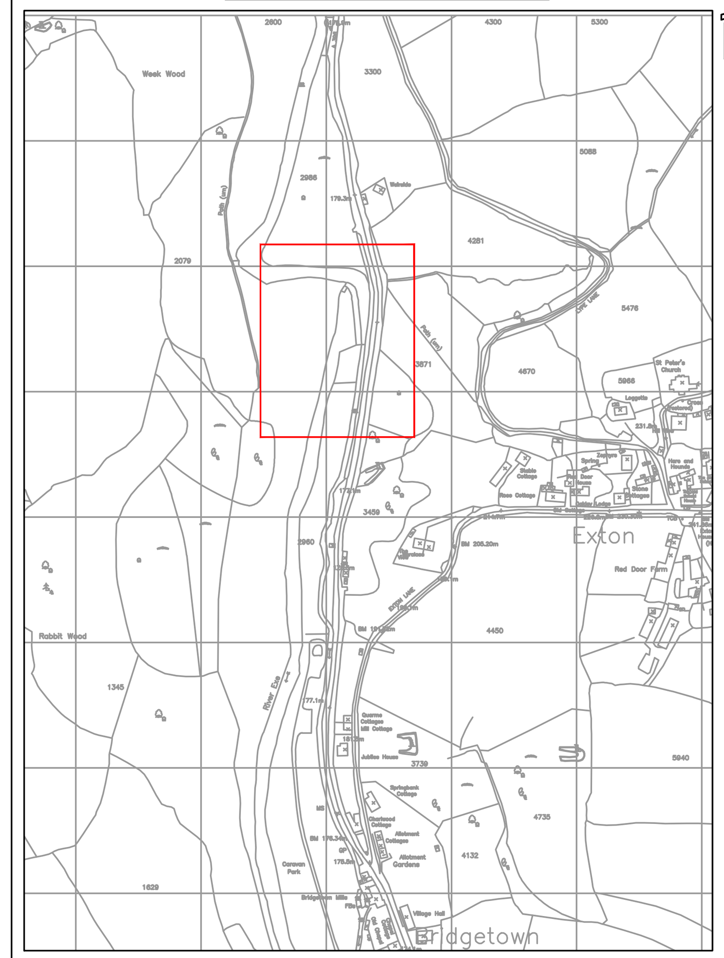

NOTES:

1. ORDNANCE SURVEY MATERIAL REPRODUCED WITH THE PERMISSION OF THE CONTROLLER OF H.M.S.O.
2. ALL LEVELS SHOWN ARE IN METRES ABOVE ORDNANCE DATUM.

SURVEY LEGEND

AB	AIR BRICK	FH	FIRE HYDRANT	PWF	POST & WIRE FENCE
AV	AIR VALVE	FHM	FIRE HYDRANT MARKER	RB	RIGHT BANK
B	BOLLARD	FL	FLOOR LEVEL	RE	RODDING EYE
BB	BELISHA BEACON	FP	FENCE POST	RS	ROAD SIGN
BDY	BOUNDARY	FWM	FOUL WATER MANHOLE	RTW	RETAINING WALL
BH	BOREHOLE	G	GULLY	RWP	RAINWATER PIPE
BL	BED LEVEL	GL	GROUND LEVEL	SC	STOP COCK
BRK	BRICKWORK	GP	GATE POST	SDP	STAND PIPE
BS	BUS STOP	GM	GAS MARKER	SK	SOAKAWAY
BM	BENCH MARK	GV	GAS VALVE	SL	SOFFIT LEVEL
BW	BRICK WALL	HW	HEAD WALL	SMH	SURFACE WATER MANHOLE
BWF	BARBED WIRE FENCE	IC	INSPECTION CHAMBER	SMP	SHEET METAL PILING
CBF	CLOSE BOARDED FENCE	IL	INVERT LEVEL	SP	SIGN POST
CIF	CORRUGATED IRON FENCE	IRF	IRON RAILING FENCE	STN	STATION
CL	COVER LEVEL	IWF	INTERWOVEN FENCE	SV	SLUICE VALVE
CLF	CHAIN LINK FENCE	JB	JUNCTION BOX	SVP	SOIL VENT PIPE
CONC	CONCRETE	KIG	KERB INLET GULLY	SWF	SHEEP WIRE FENCE
CP	CONCRETE POST	LB	LEFT BANK	TBM	TEMPORARY BENCH MARK
CPF	CHESTNUT PALING FENCE	LFB	LIFEBUOY	TCB/TCP	TELEPHONE CALL BOX/POST
CR	CYCLE RACK	LP	LAMP POST	TC	TELECOM CABINET
CTV	CABLE T.V. MANHOLE	MB	MOORING BOLLARD	TMH	TELECOM MANHOLE
CUL	CULVERT	MF	MISCELLANEOUS FENCING	THL	THRESHOLD LEVEL
DK	DROP KERB	MH	MANHOLE	TL	TRAFFIC LIGHT
DL	DECK LEVEL	MKR	MARKER	TLB	TRAFFIC LIGHT BOX
DP	DOWNPIPE	MP	MOORING PILE	TP	TELEGRAPH POLE
DPC	DAMP PROOF COURSE	MRF	METAL RAILING FENCE	TRS	TIMBER RUBBING STRIP
DR	DRAIN	MS	MILE STONE	TS	TREE STUMP
DWB	DOG WASTE BIN	NB	NOTICE BOARD	TSR	TUBULAR STEEL RAILINGS
EA	ENVIRONMENT AGENCY	NRA	NATIONAL RIVERS AUTHORITY	VP	VENT PIPE
EB	ELECTRICITY BOX	OHC	OVERHEAD CABLE	WB	WASTE BIN
ECF	ELECTRIC CABLE FENCE	OS	ORDNANCE SURVEY	WL	WATER LEVEL/WATER LINE
ECP	ELECTRICITY CABLE PIT	OSR	OPEN STEEL RAILINGS	WM	WATER METER
EMH	ELECTRICITY MANHOLE	P	PILE	WMF	WIRE MESH FENCE
EP	ELECTRICITY POLE	PB	PILLAR BOX	WP	WOODEN POST
ER	EARTHING ROD	PM	PARKING METER	WPR	WOODEN POST & RAIL FENCE
ETL	ELECTRICITY TRANSMISSION LINE	PO	POST	WV	WATER VALVE
FB	FLOWER BED	PRF	POST & RAIL FENCE	YG	YARD GULLY
FBR	FOOTBRIDGE	PTM	PARKING TICKET MACHINE		

(Abbreviations apply to EA survey data only)

REV.	AMENDMENT	DRN	CHKD	DATE

CONTROL USED:	STATIONS ESTABLISHED:
TYPE DESCRIPTION LEVEL	NAME CO-ORDINATES LEVEL

AP LAND SURVEYS
21 Grandisson Drive, Ottery St Mary, Devon, EX11 1JD

© COPYRIGHT RESERVED

PROJECT/WATERCOURSE

Bridgetown Weir

SITE/LIMITS

Topographic Survey & Cross Sections
Sheet 1 of 4

SURVEYED BY: AP Land Surveys			Ref: APLS-0972
SURVEY DATE: AUGUST 2020			
SCALE: 1:100		DRN: AMP	CHKD: AJP
DATUM: ODN		DATE: AUG 20	DATE: AUG 20
GRID: NATIONAL	DRAWING NO. APLS-0972-001		REV. –